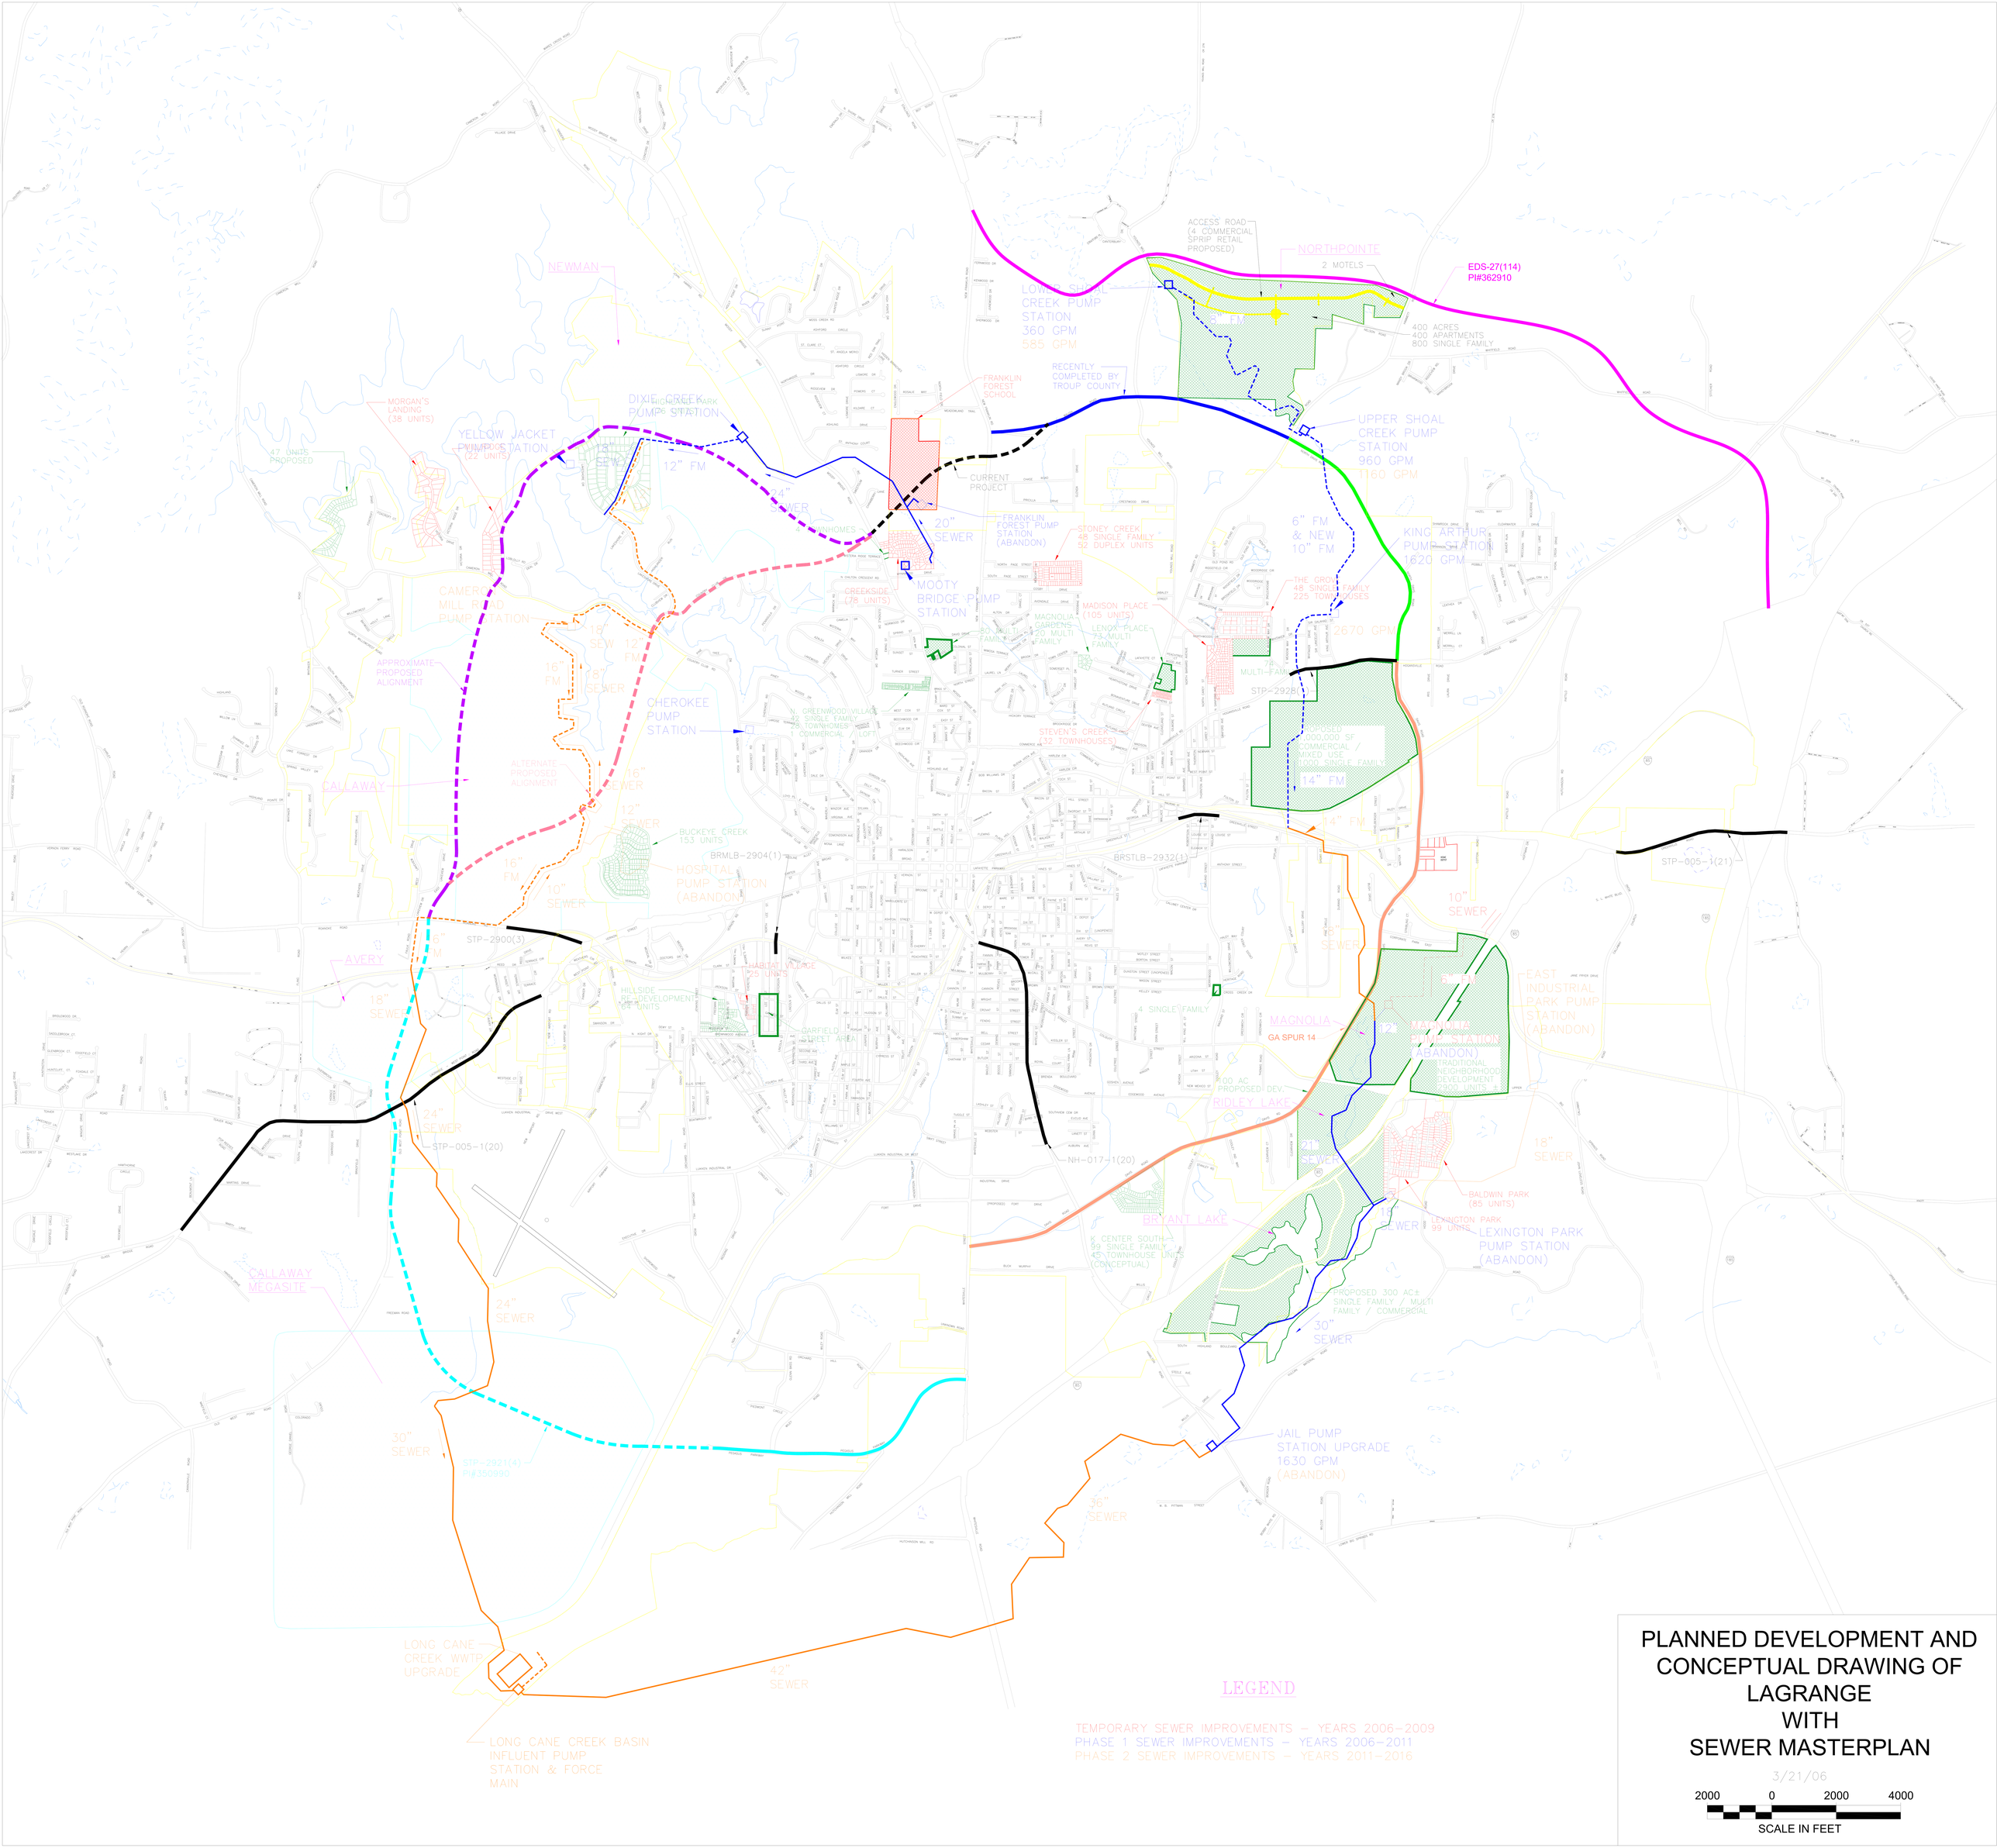

PLANNED DEVELOPMENT AND CONCEPTUAL DRAWING OF LAGRANGE WITH SEWER MASTERPLAN

3/21/06